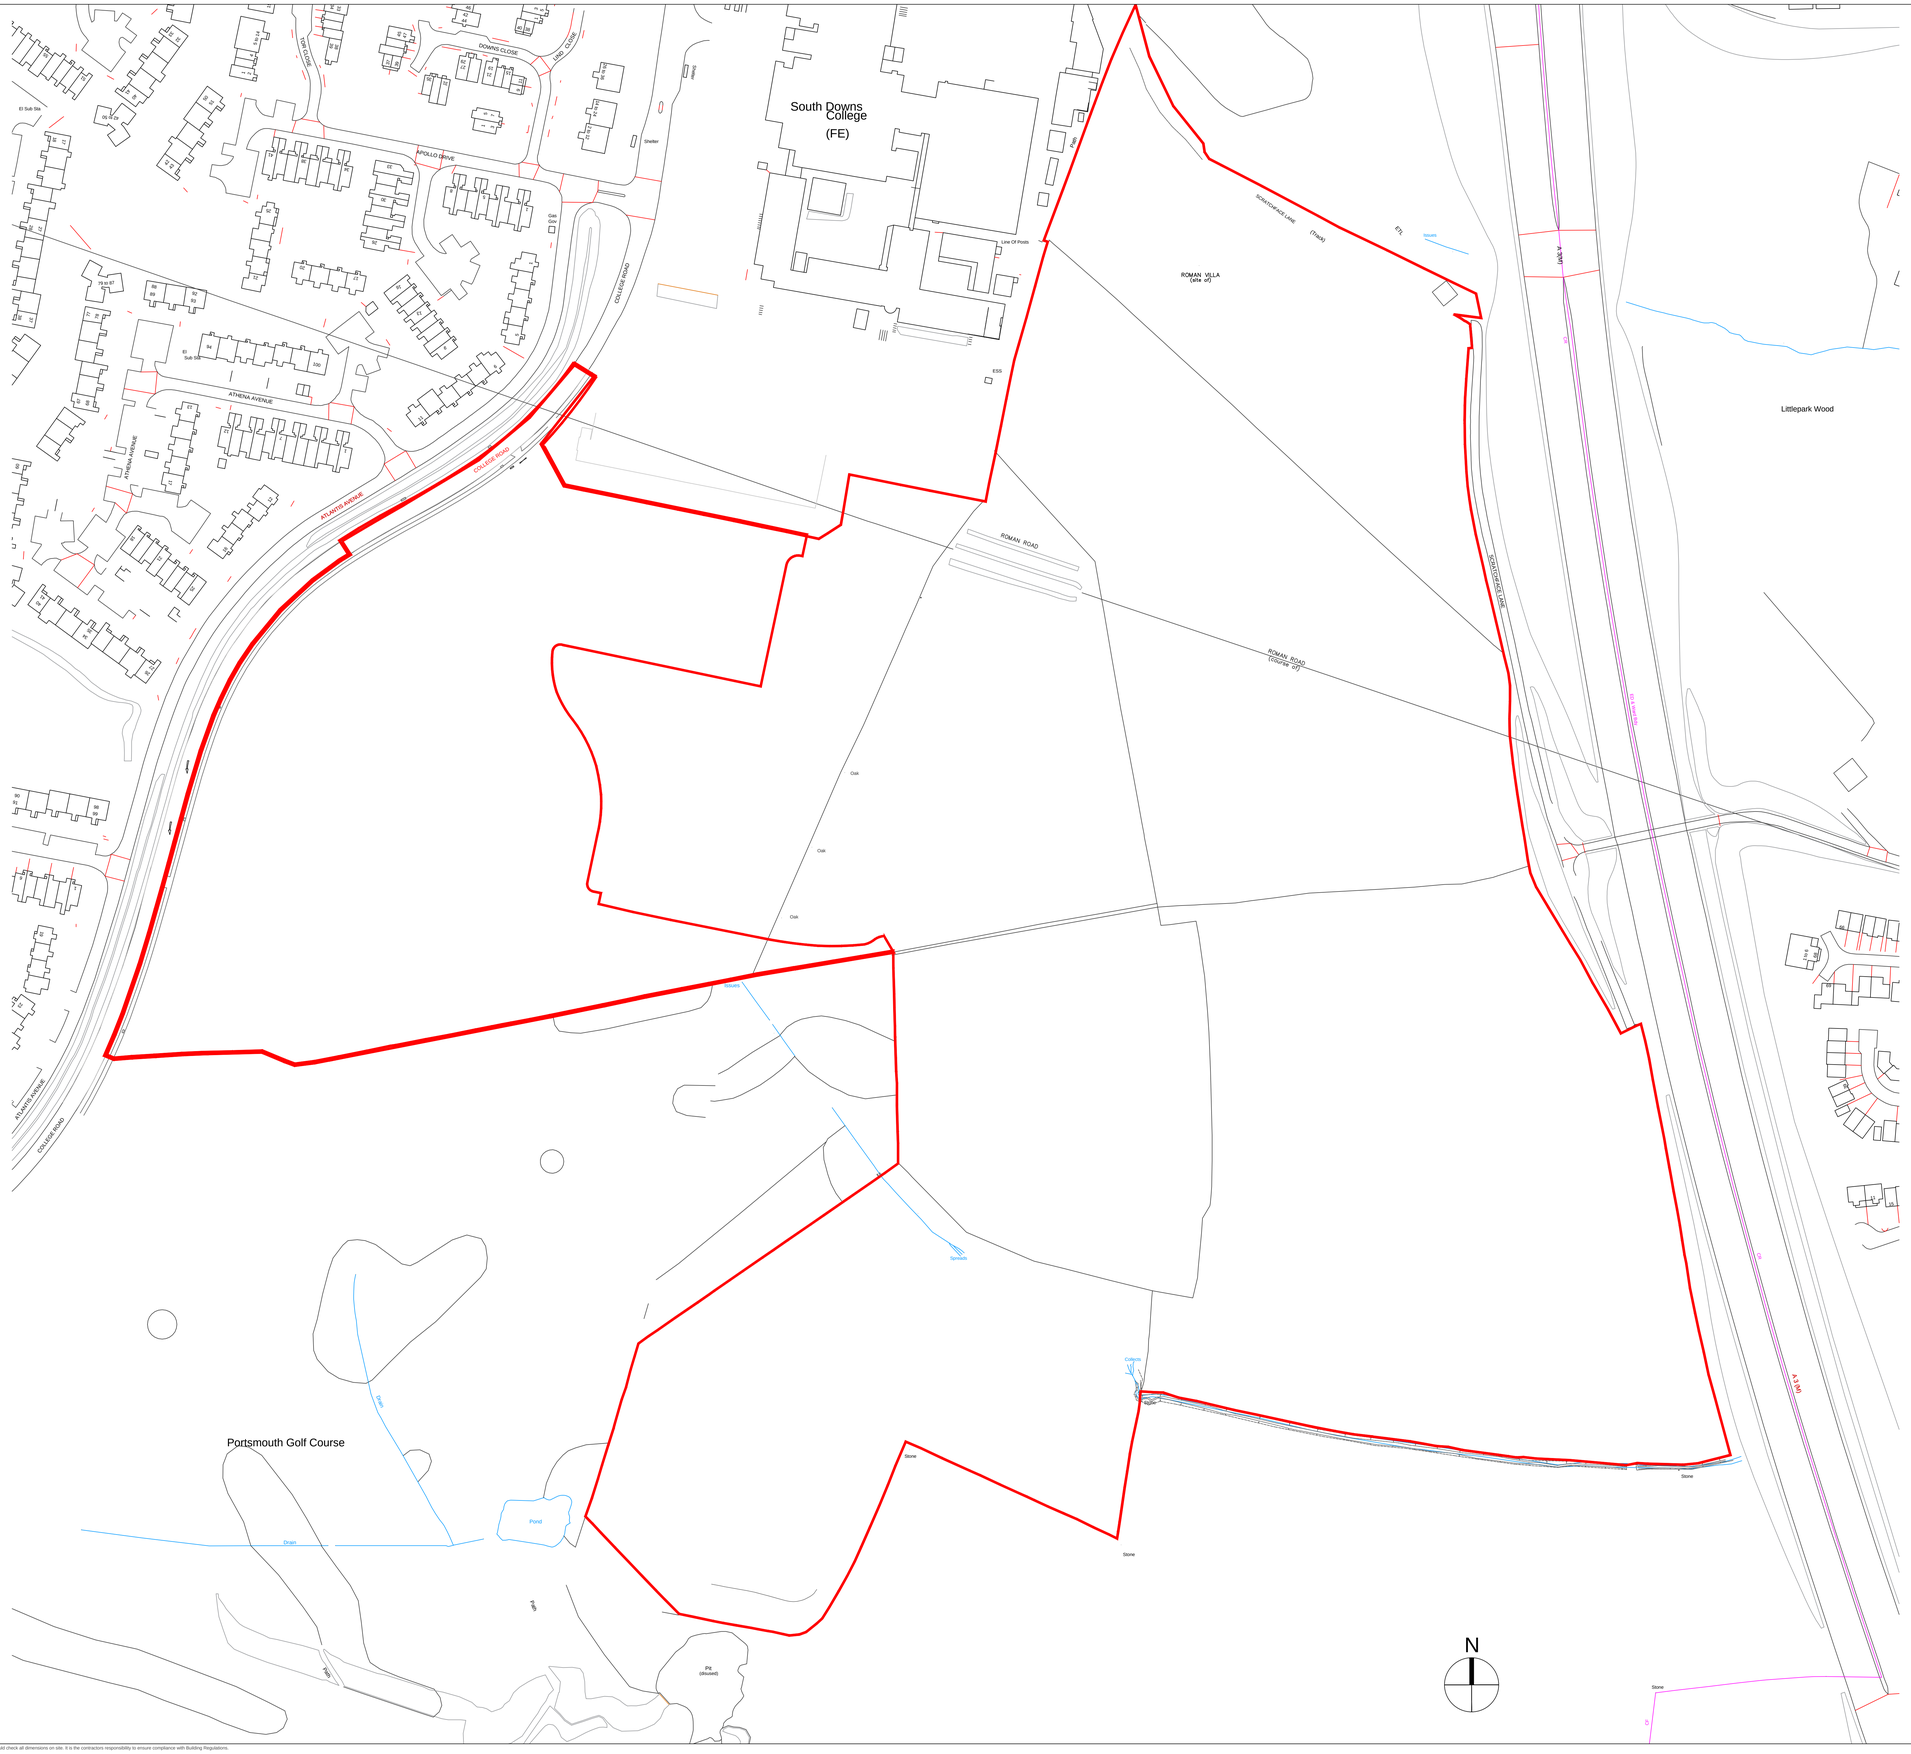

Persimmon Homes. No dimensions to be scaled from drawing except for the purposes of Planning Applications. The contractor should check all dimensions on site. It is the contractors responsibility to ensure compliance with Building Regulations.

File Location: s:\technical\current sites\campdown college road\drawings\architectural\planning\drawings